


AREA INFORMATION SHOP

1	PARKING	22.16	SQ.M.
2	TERRACE	8.86	SQ.M.
3	WALKWAY / STEP	54.01	SQ.M.
4	SHOP 1	44.87	SQ.M.
5	SHOP 2	41.87	SQ.M.
6	SHOP 3	42.13	SQ.M.
7	LANDSCAPE	8.60	SQ.M.
TOTAL		222.50	SQ.M.

WELLNESS

8	ENTRANCE & PK	5.38	SQ.M.
9	RECEPTION	49.38	SQ.M.
10	STORAGE	11.06	SQ.M.
11	STORAGE / MEP	8.69	SQ.M.
12	MAID ROOM/STORE	6.16	SQ.M.
13	STAFF ROOM	13.83	SQ.M.
14	FEMALE CHANGING	26.50	SQ.M.
15	MALE CHANGING	28.98	SQ.M.
16	POOL	34.47	SQ.M.
17	TERRACE	51.66	SQ.M.
18	BAR	12.58	SQ.M.
19	WALK WAY	46.05	SQ.M.
20	HOT & ICE BATH	25.82	SQ.M.
21	STEAM	26.51	SQ.M.
22	SAUNA	27.40	SQ.M.
23	SYSTEM AREA	11.75	SQ.M.
24	PARKING	34.14	SQ.M.
25	LANDSCAPE	36.29	SQ.M.
TOTAL		456.65	SQ.M.

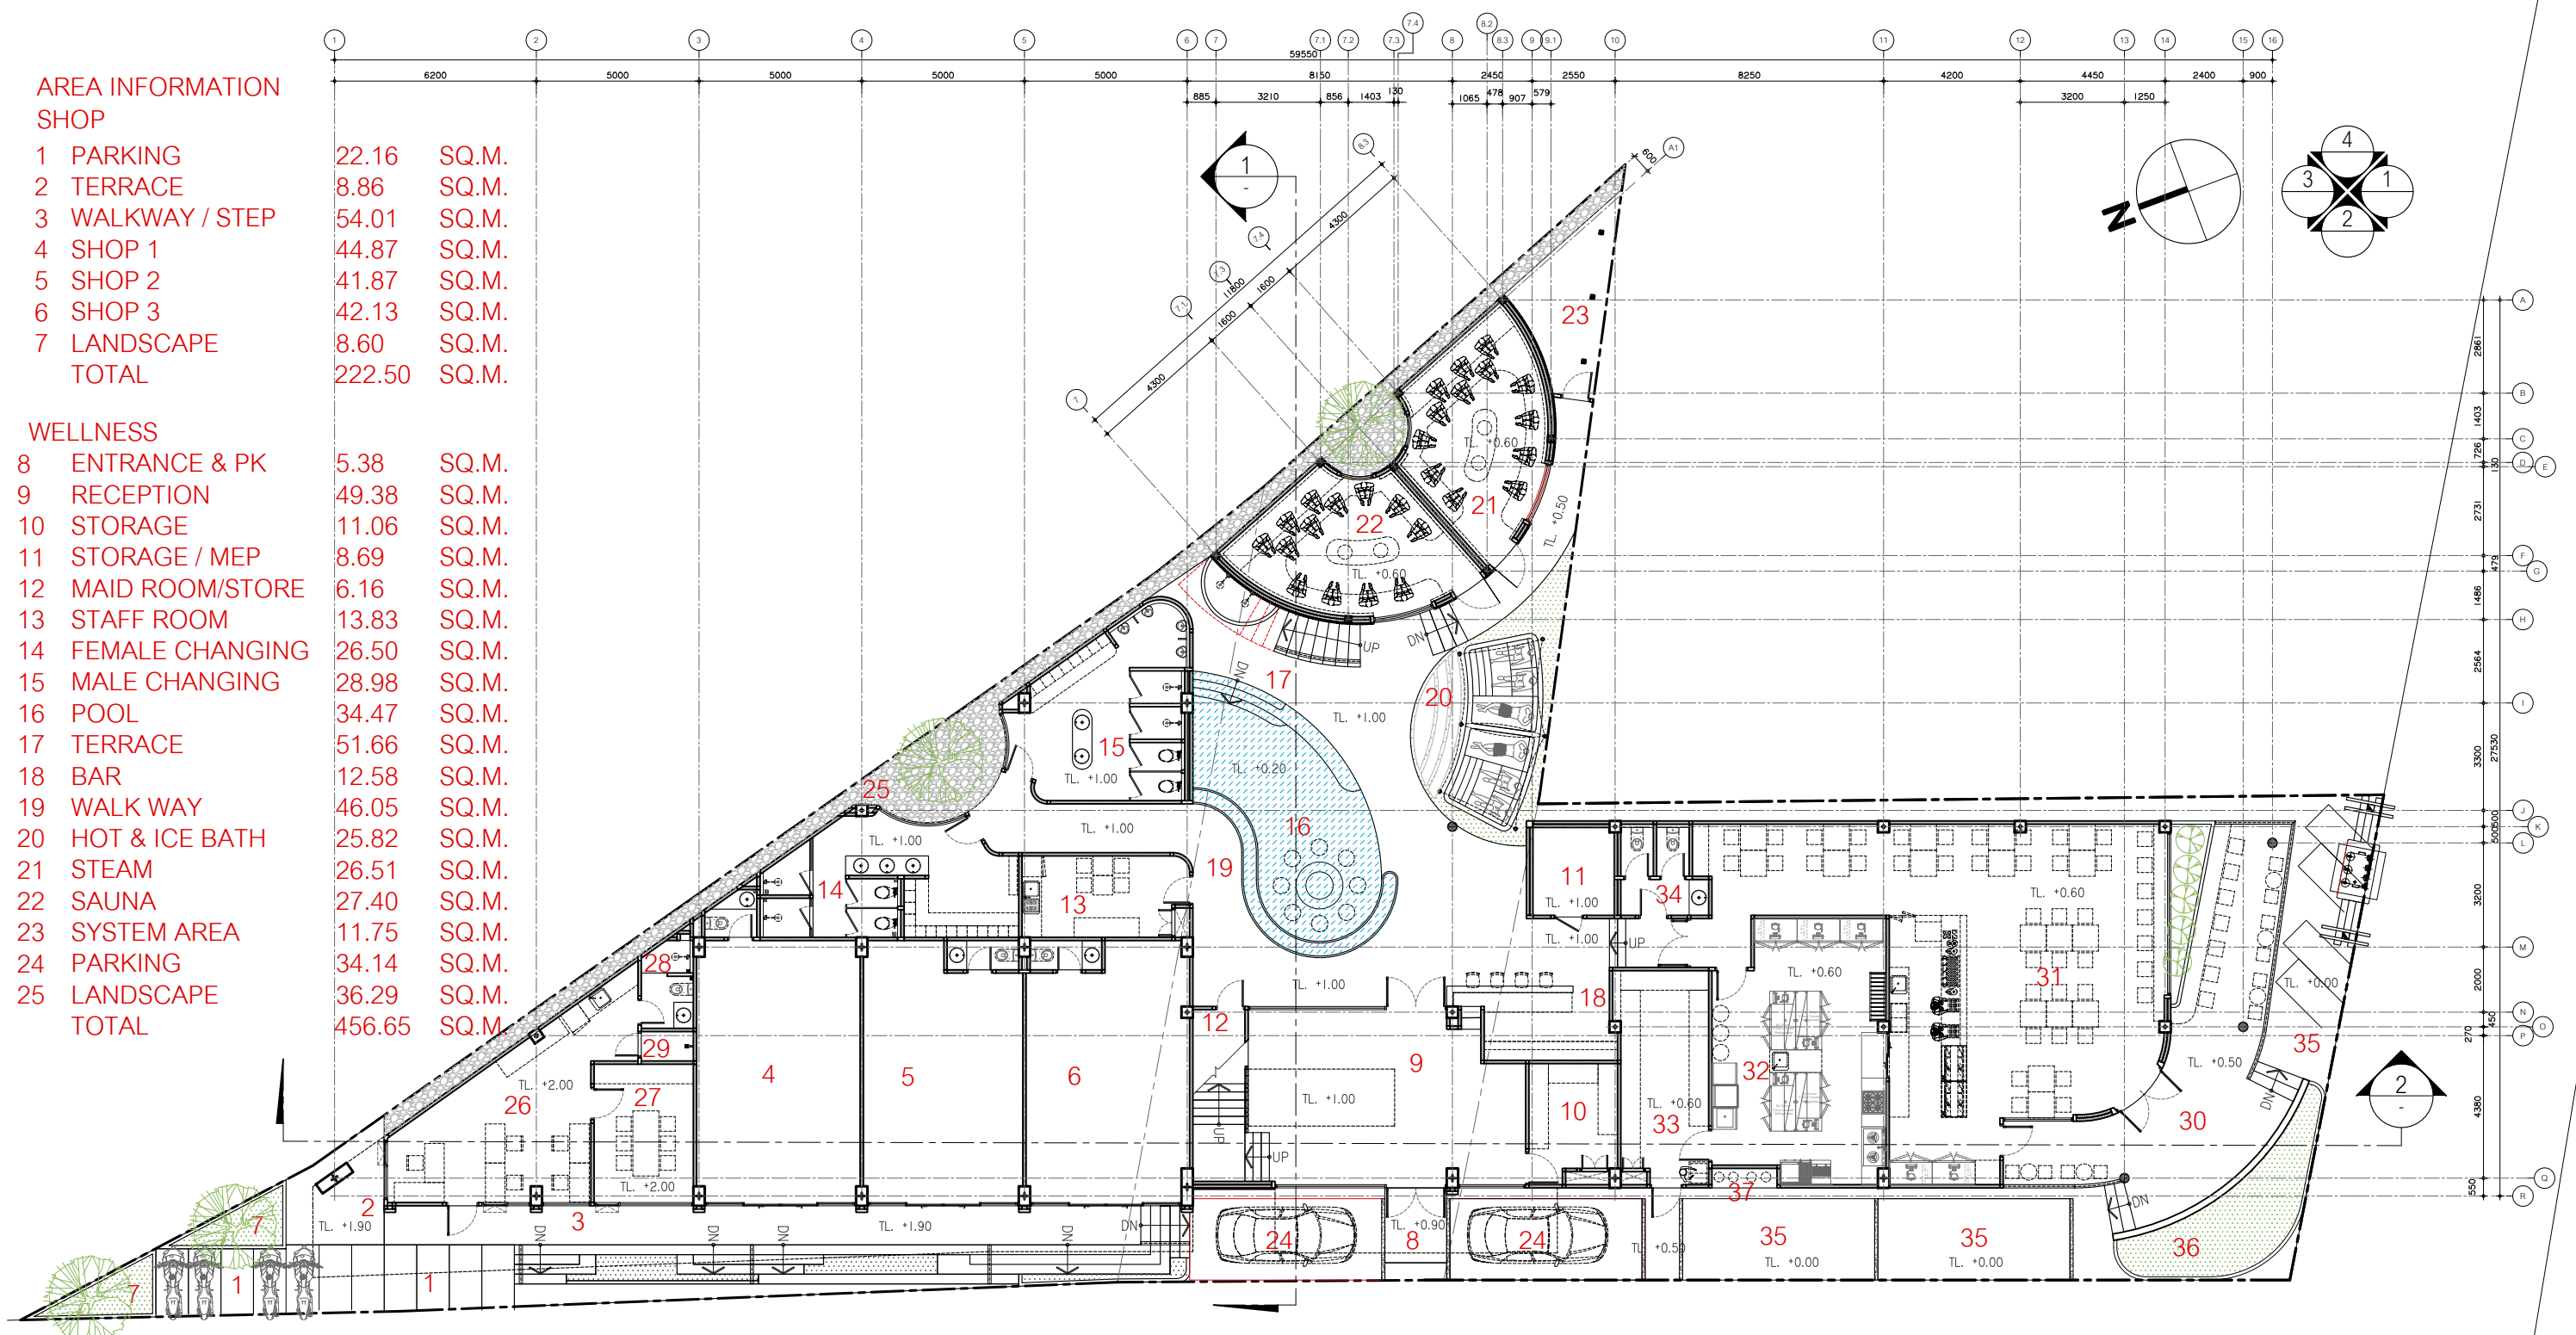

OFFICE

26	OFFICE	32.18	SQ.M.
27	MEETING	14.46	SQ.M.
28	STAFF WC.	4.77	SQ.M.
29	MAID ROOM	1.70	SQ.M.
TOTAL		53.11	SQ.M.

RESTAURANT

30	TERRACE	53.44	SQ.M.
31	RESTAURANT	105.15	SQ.M.
32	KITCHEN	43.72	SQ.M.
33	STORAGE	19.74	SQ.M.
34	RESTROOM	7.38	SQ.M.

35 PARKING

35	PARKING	61.23	SQ.M.
36	LANDSCAPE	15.02	SQ.M.
37	GAS	1.20	SQ.M.
TOTAL		306.88	SQ.M.

1ST FLOOR BUILD UP AREA

1039.14 SQ.M.

ISSUE DATED 25 10 17



CONCEPTUAL DESIGN FOR

PRIMAL BUILDING

RAWAI MUANG PHUKET

0 1 3 5 7.5 10M.

1ST FLOOR PLAN
SCALE 1 : 200